CONTRACT	COUNTY	F.A.P. NO.	SHEET NO.	TOTAL SHTS.
21-046-01	SUSSEX	SEE TITLE SHEET	9	24

MILTON TRUCK ROUTE (S319), FROM SR-5 TO SR-30

REVISIONS

RIGHT OF WAY

SCALE 0 10 20 30 40 50 60

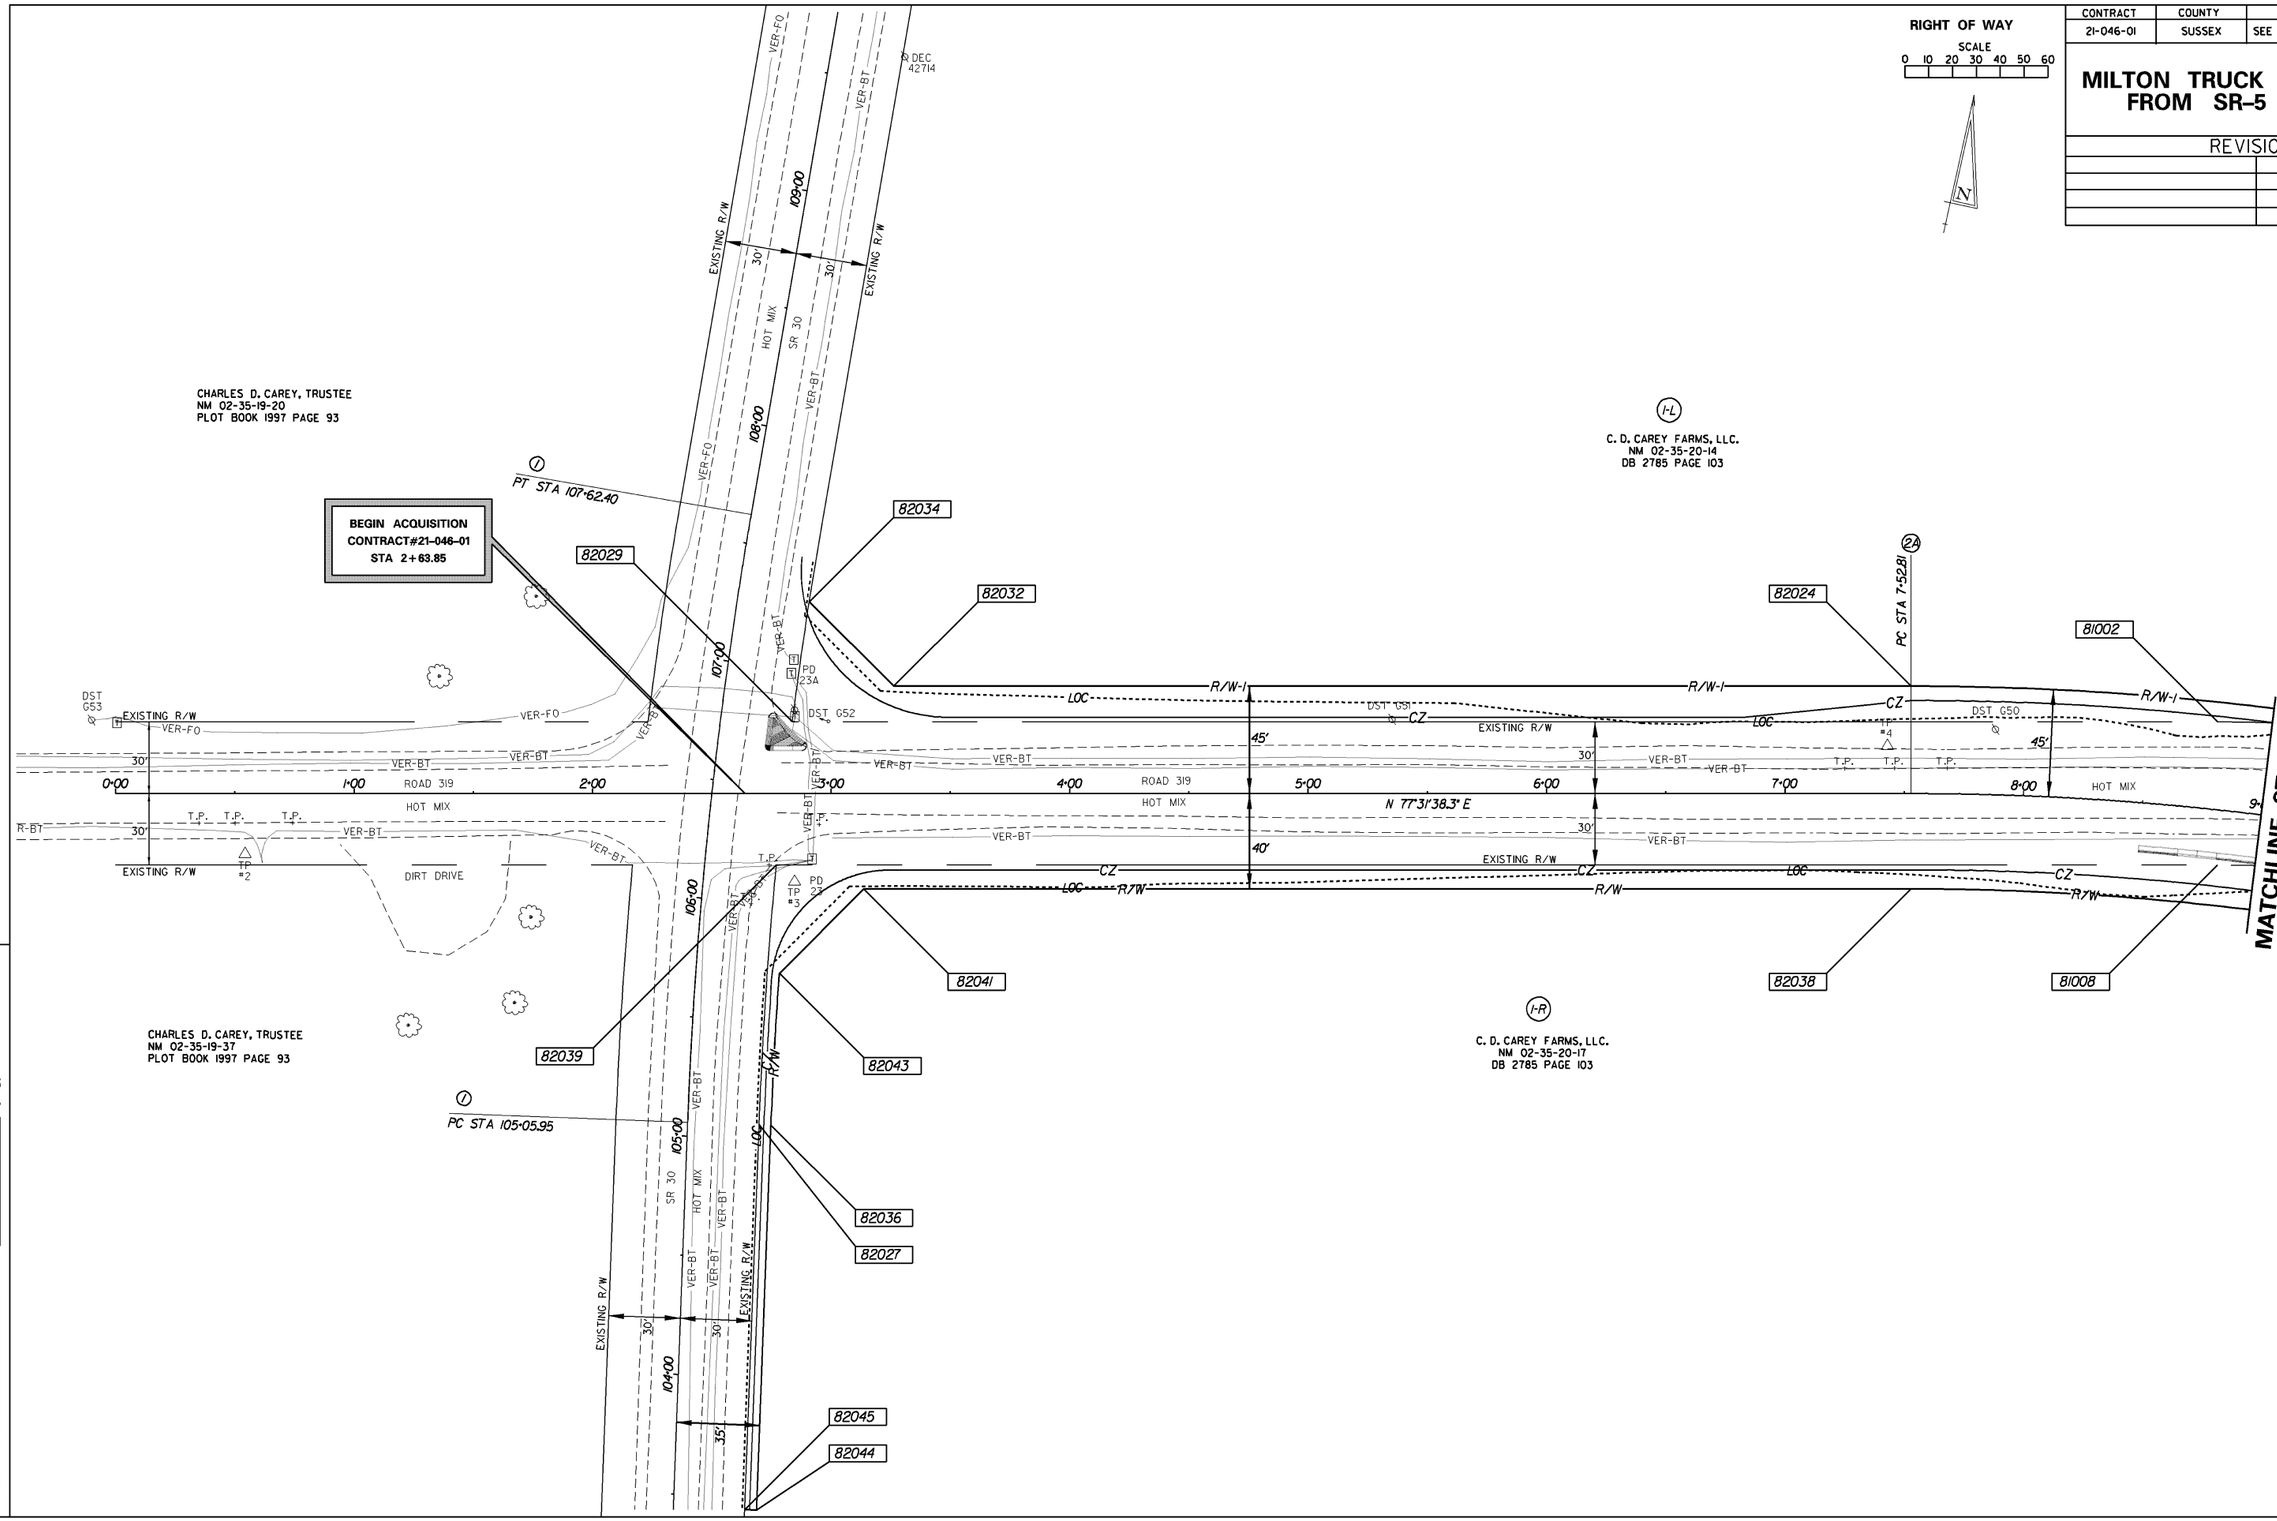

PREL. TRACING _____ DESIGN _____ CHKD. _____

CONTRACT	COUNTY	F.A.P. NO.	SHEET NO.	TOTAL SHTS.
21-046-01	SUSSEX	SEE TITLE SHEET	10	24

MILTON TRUCK ROUTE (S319), FROM SR-5 TO SR-30

REVISIONS

RIGHT OF WAY

SCALE
0 10 20 30 40 50 60

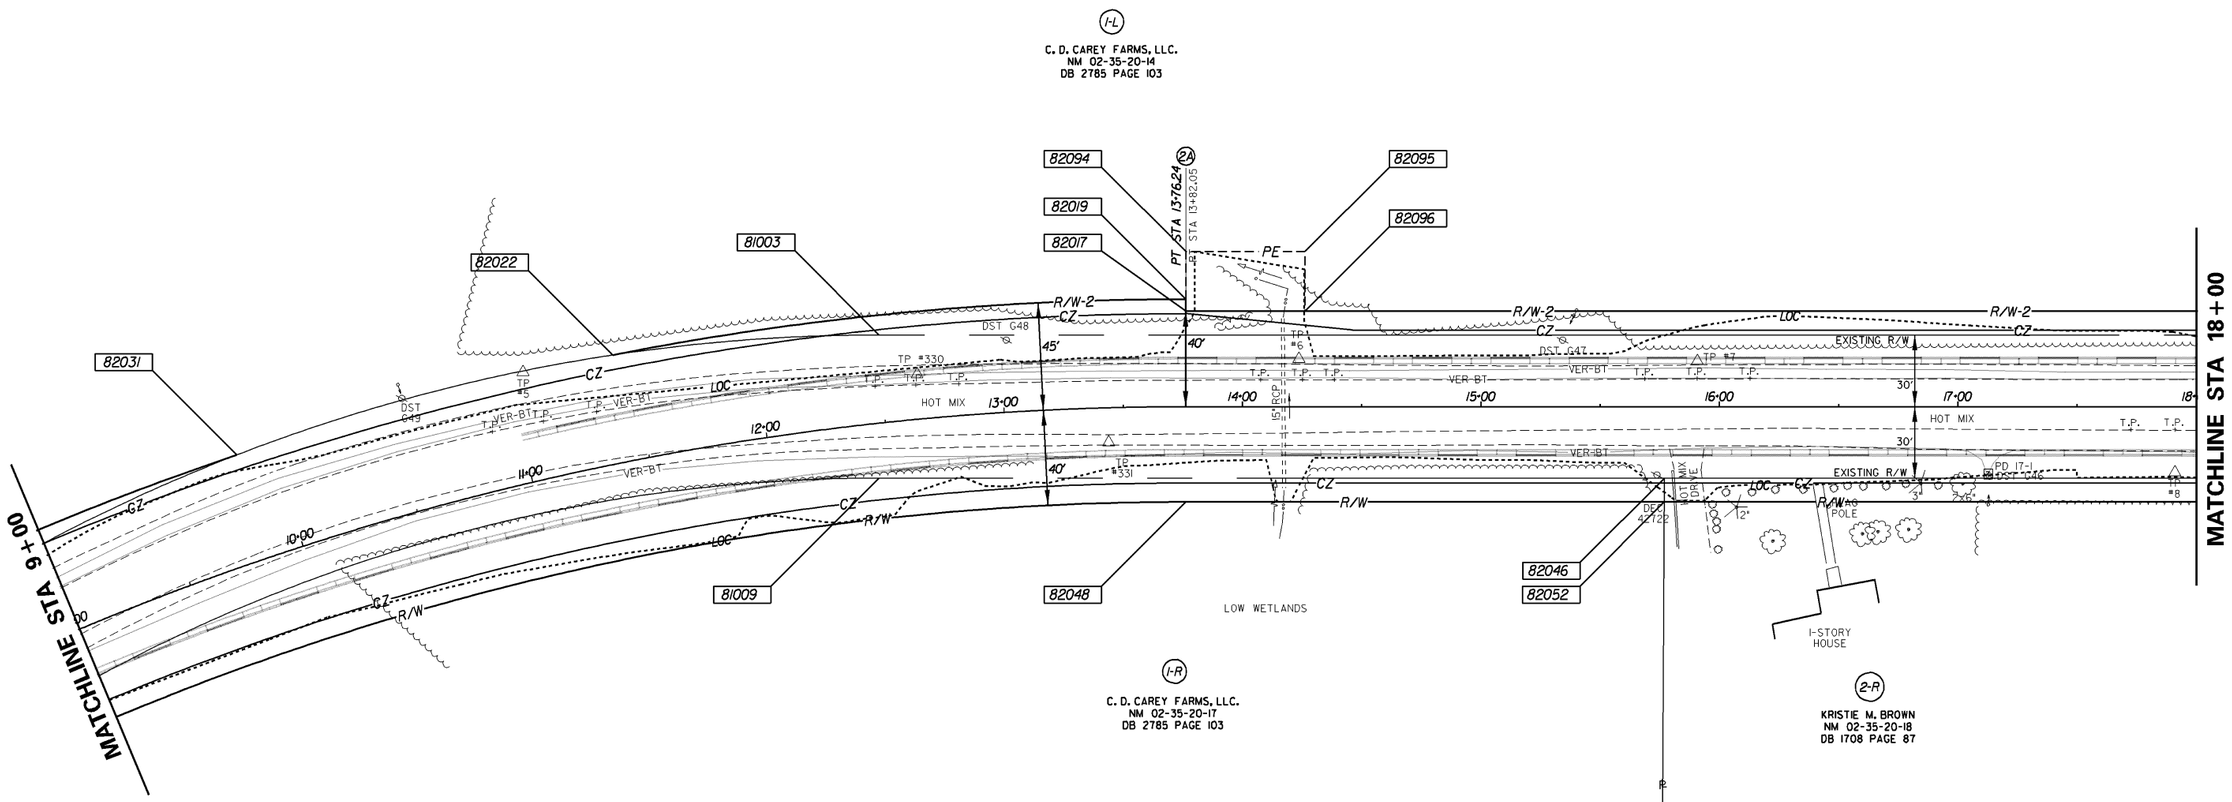

PREL. TRACING _____ DESIGN _____ CHKD. _____