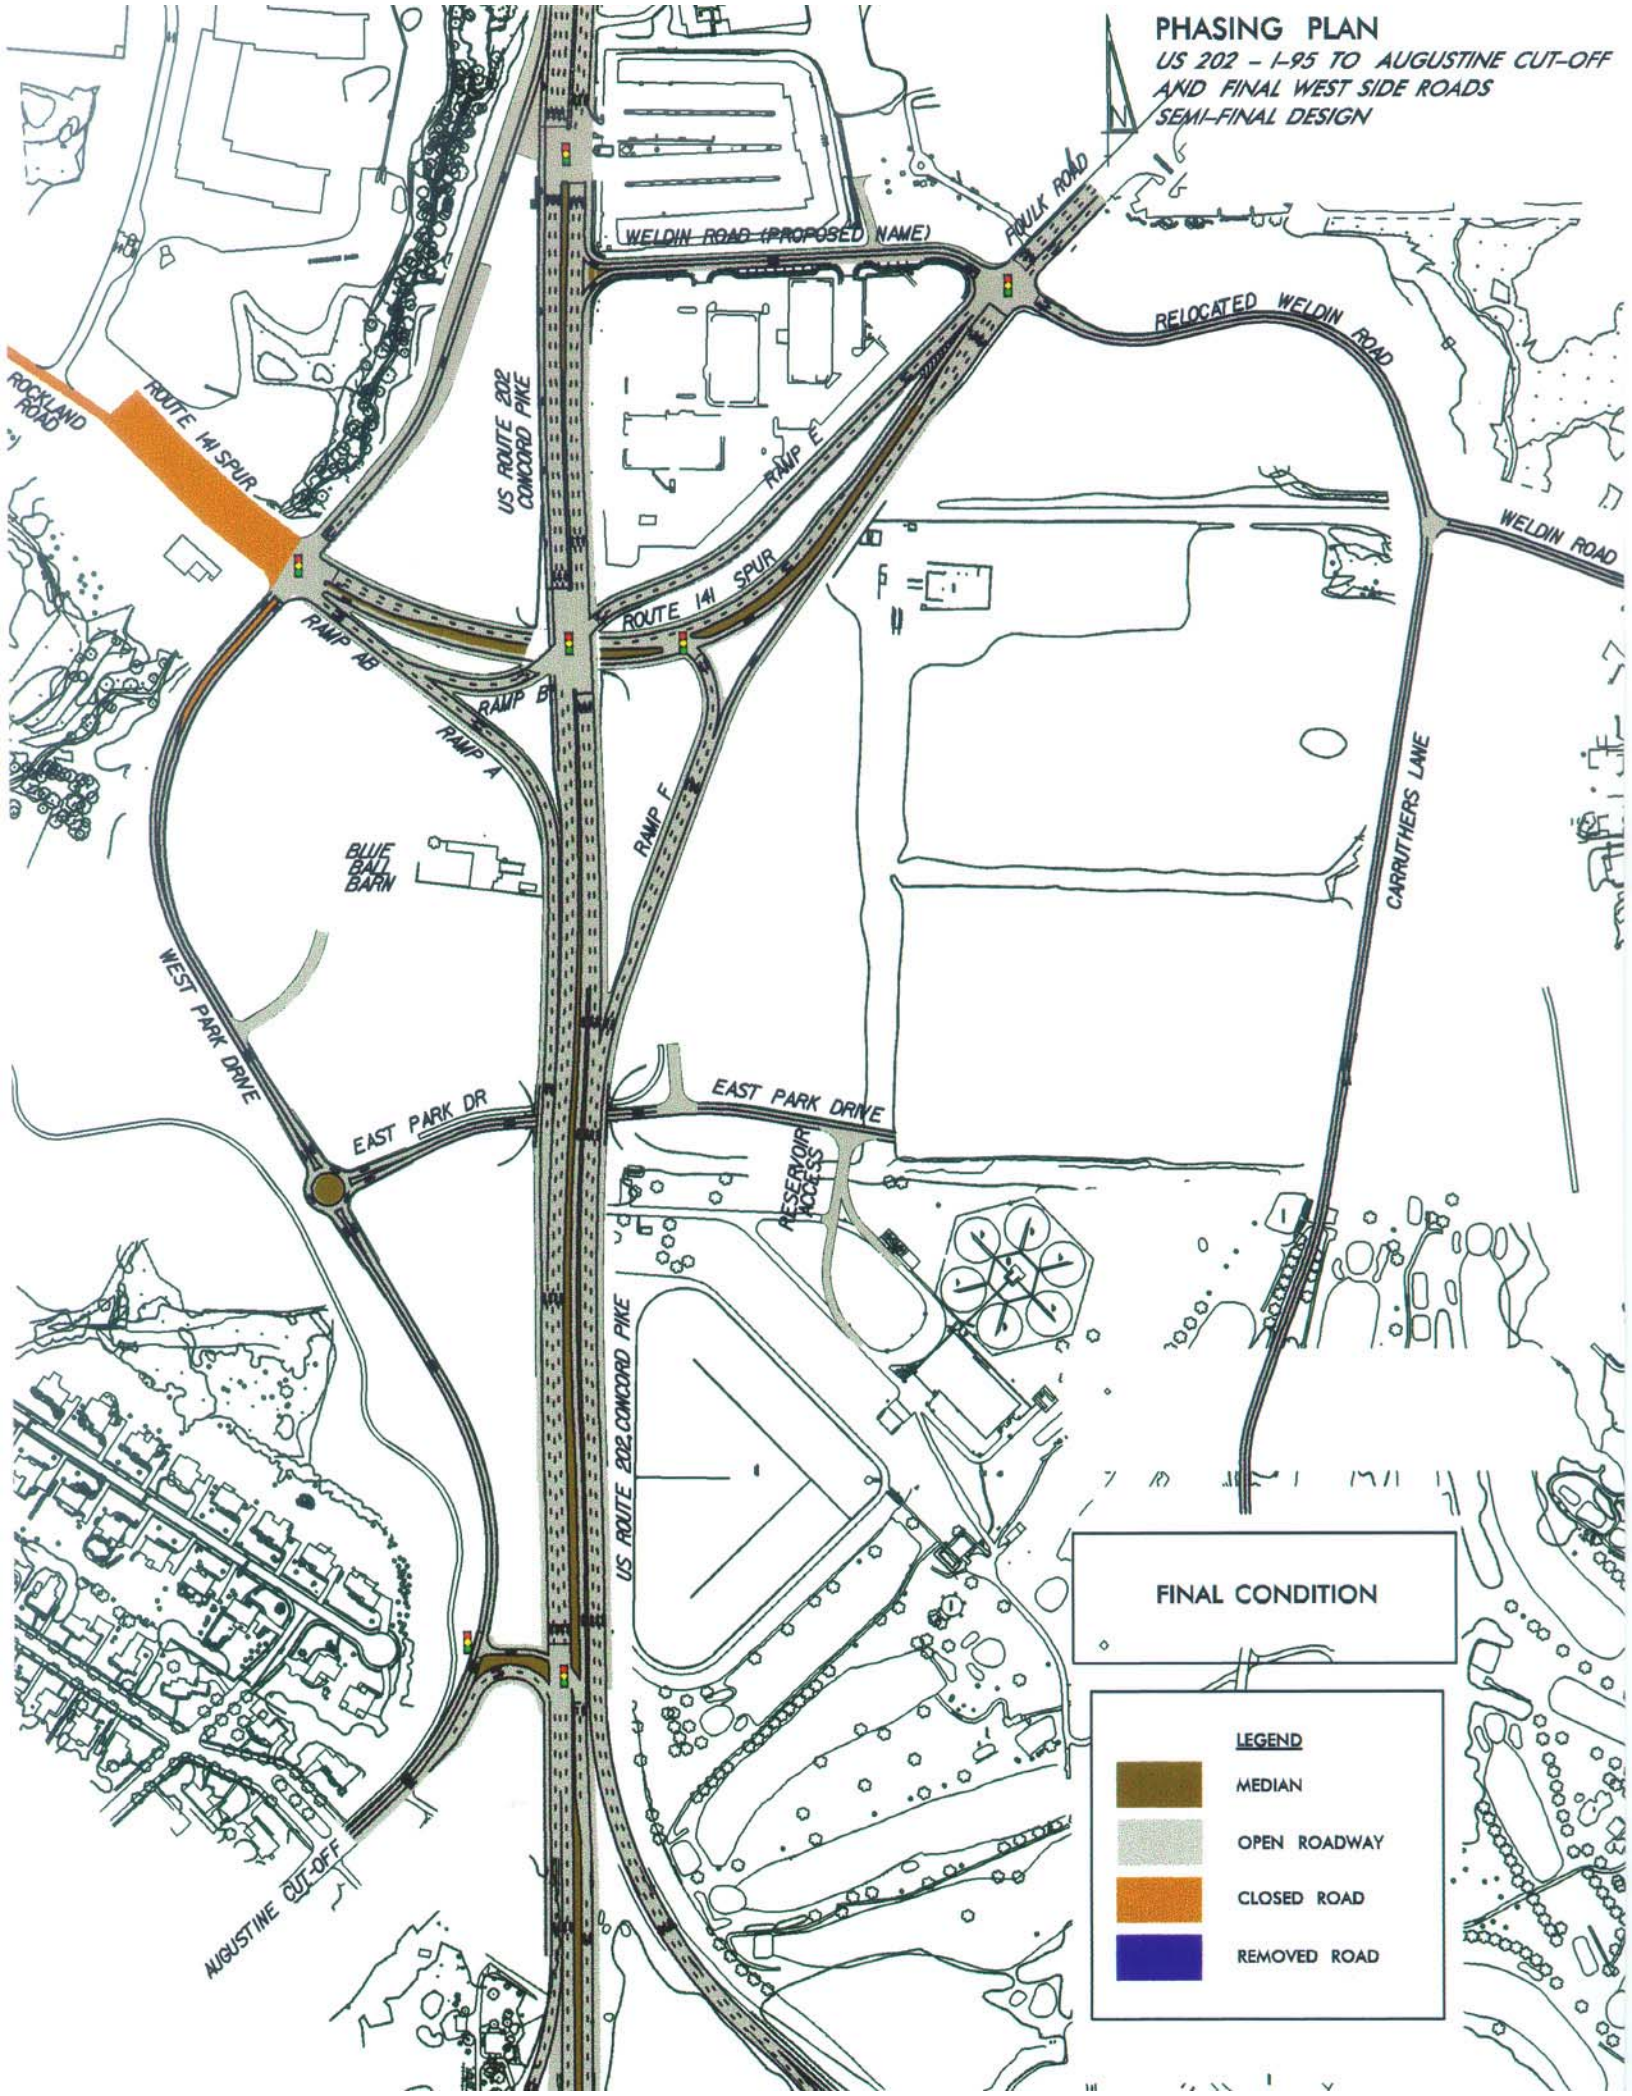
PHASING PLAN
US 202 - I-95 TO AUGUSTINE CUT-OFF
AND FINAL WEST SIDE ROADS
SEMI-FINAL DESIGN
WELDIN ROAD (PROPOSED NAME)
FOULK ROAD
RELOCATED WELDIN ROAD
WELDIN ROAD
ROCKLAND ROAD
ROUTE 141 SPUR
US ROUTE 202 CONCORD PIKE
RAMP E
ROUTE 141 SPUR
RAMP AB
RAMP B
RAMP A
RAMP F
BLUE BALL BARN
CARRUTHERS LANE
WEST PARK DRIVE
EAST PARK DR
EAST PARK DRIVE
RESERVOIR ACCESS
US ROUTE 202 CONCORD PIKE
AUGUSTINE CUT-OFF
FINAL CONDITION
LEGEND
MEDIAN
OPEN ROADWAY
CLOSED ROAD
REMOVED ROAD