TYPICAL SECTION Choptank

Existing

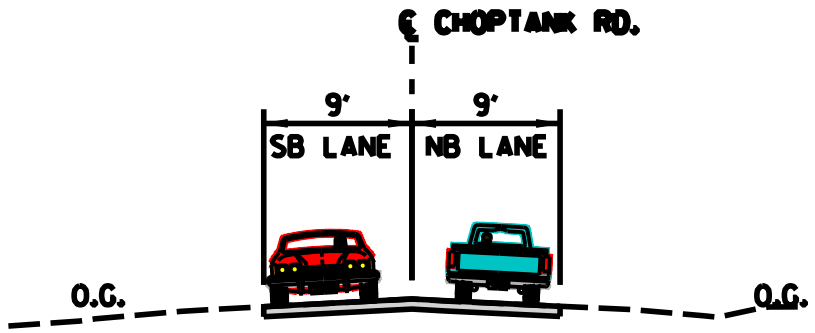

Proposed

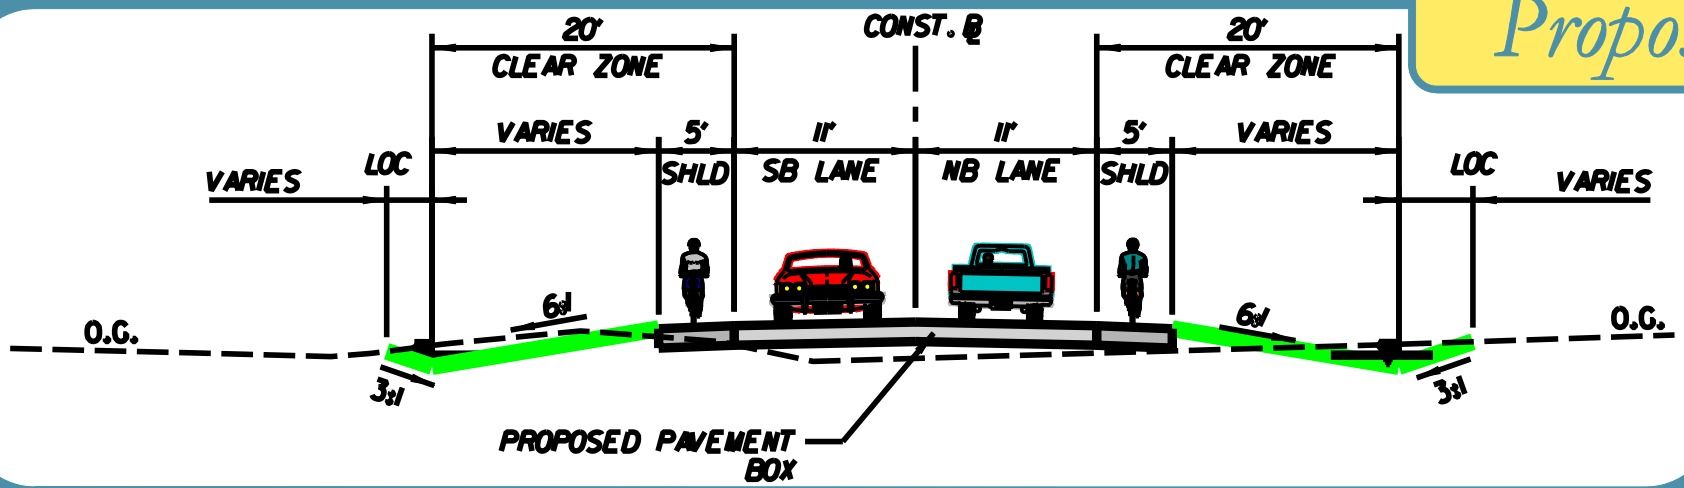

Delaware Department of Transportation

Choptank Road Improvements Project

Edwards AND Kelcey

...\exist Design_plot.dgn 11/29/2004 02:02:49 PM