SCALE : N.T.S.

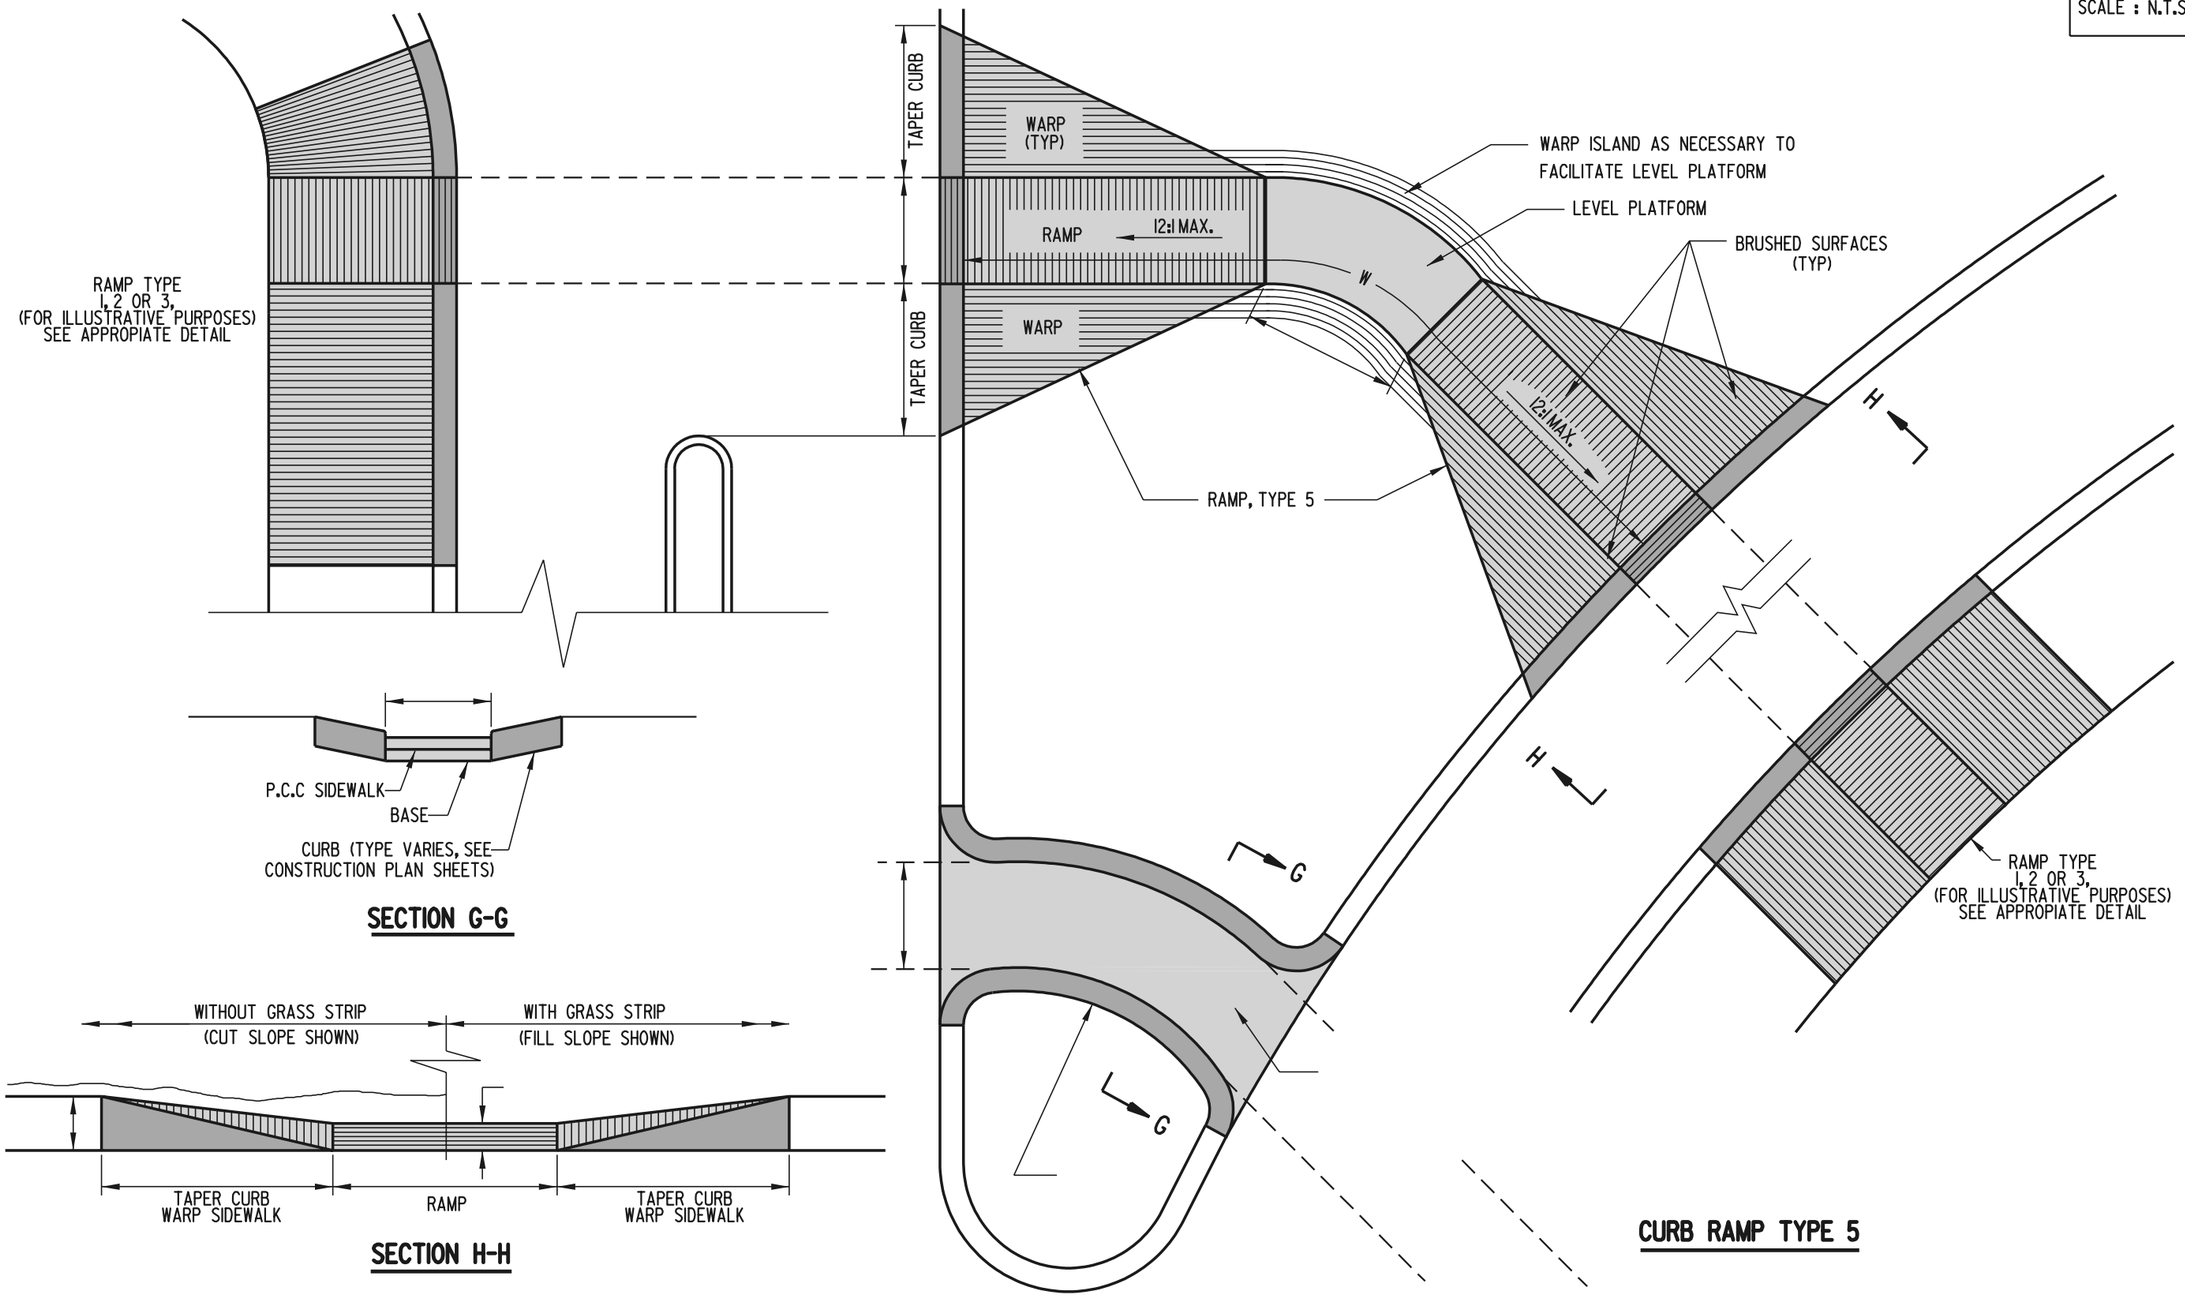


| | | | |
|---|---|---|---|
| DELAWARE DEPARTMENT OF TRANSPORTATION | CURB RAMPS | | APPROVED _____ CHIEF ENGINEER _____ DATE |
| | STANDARD NO. C-2 (97) | SHT. 4 OF 4 | RECOMMENDED _____ DESIGN ENGINEER _____ DATE |

01/13/97