SCALE : N.T.S.

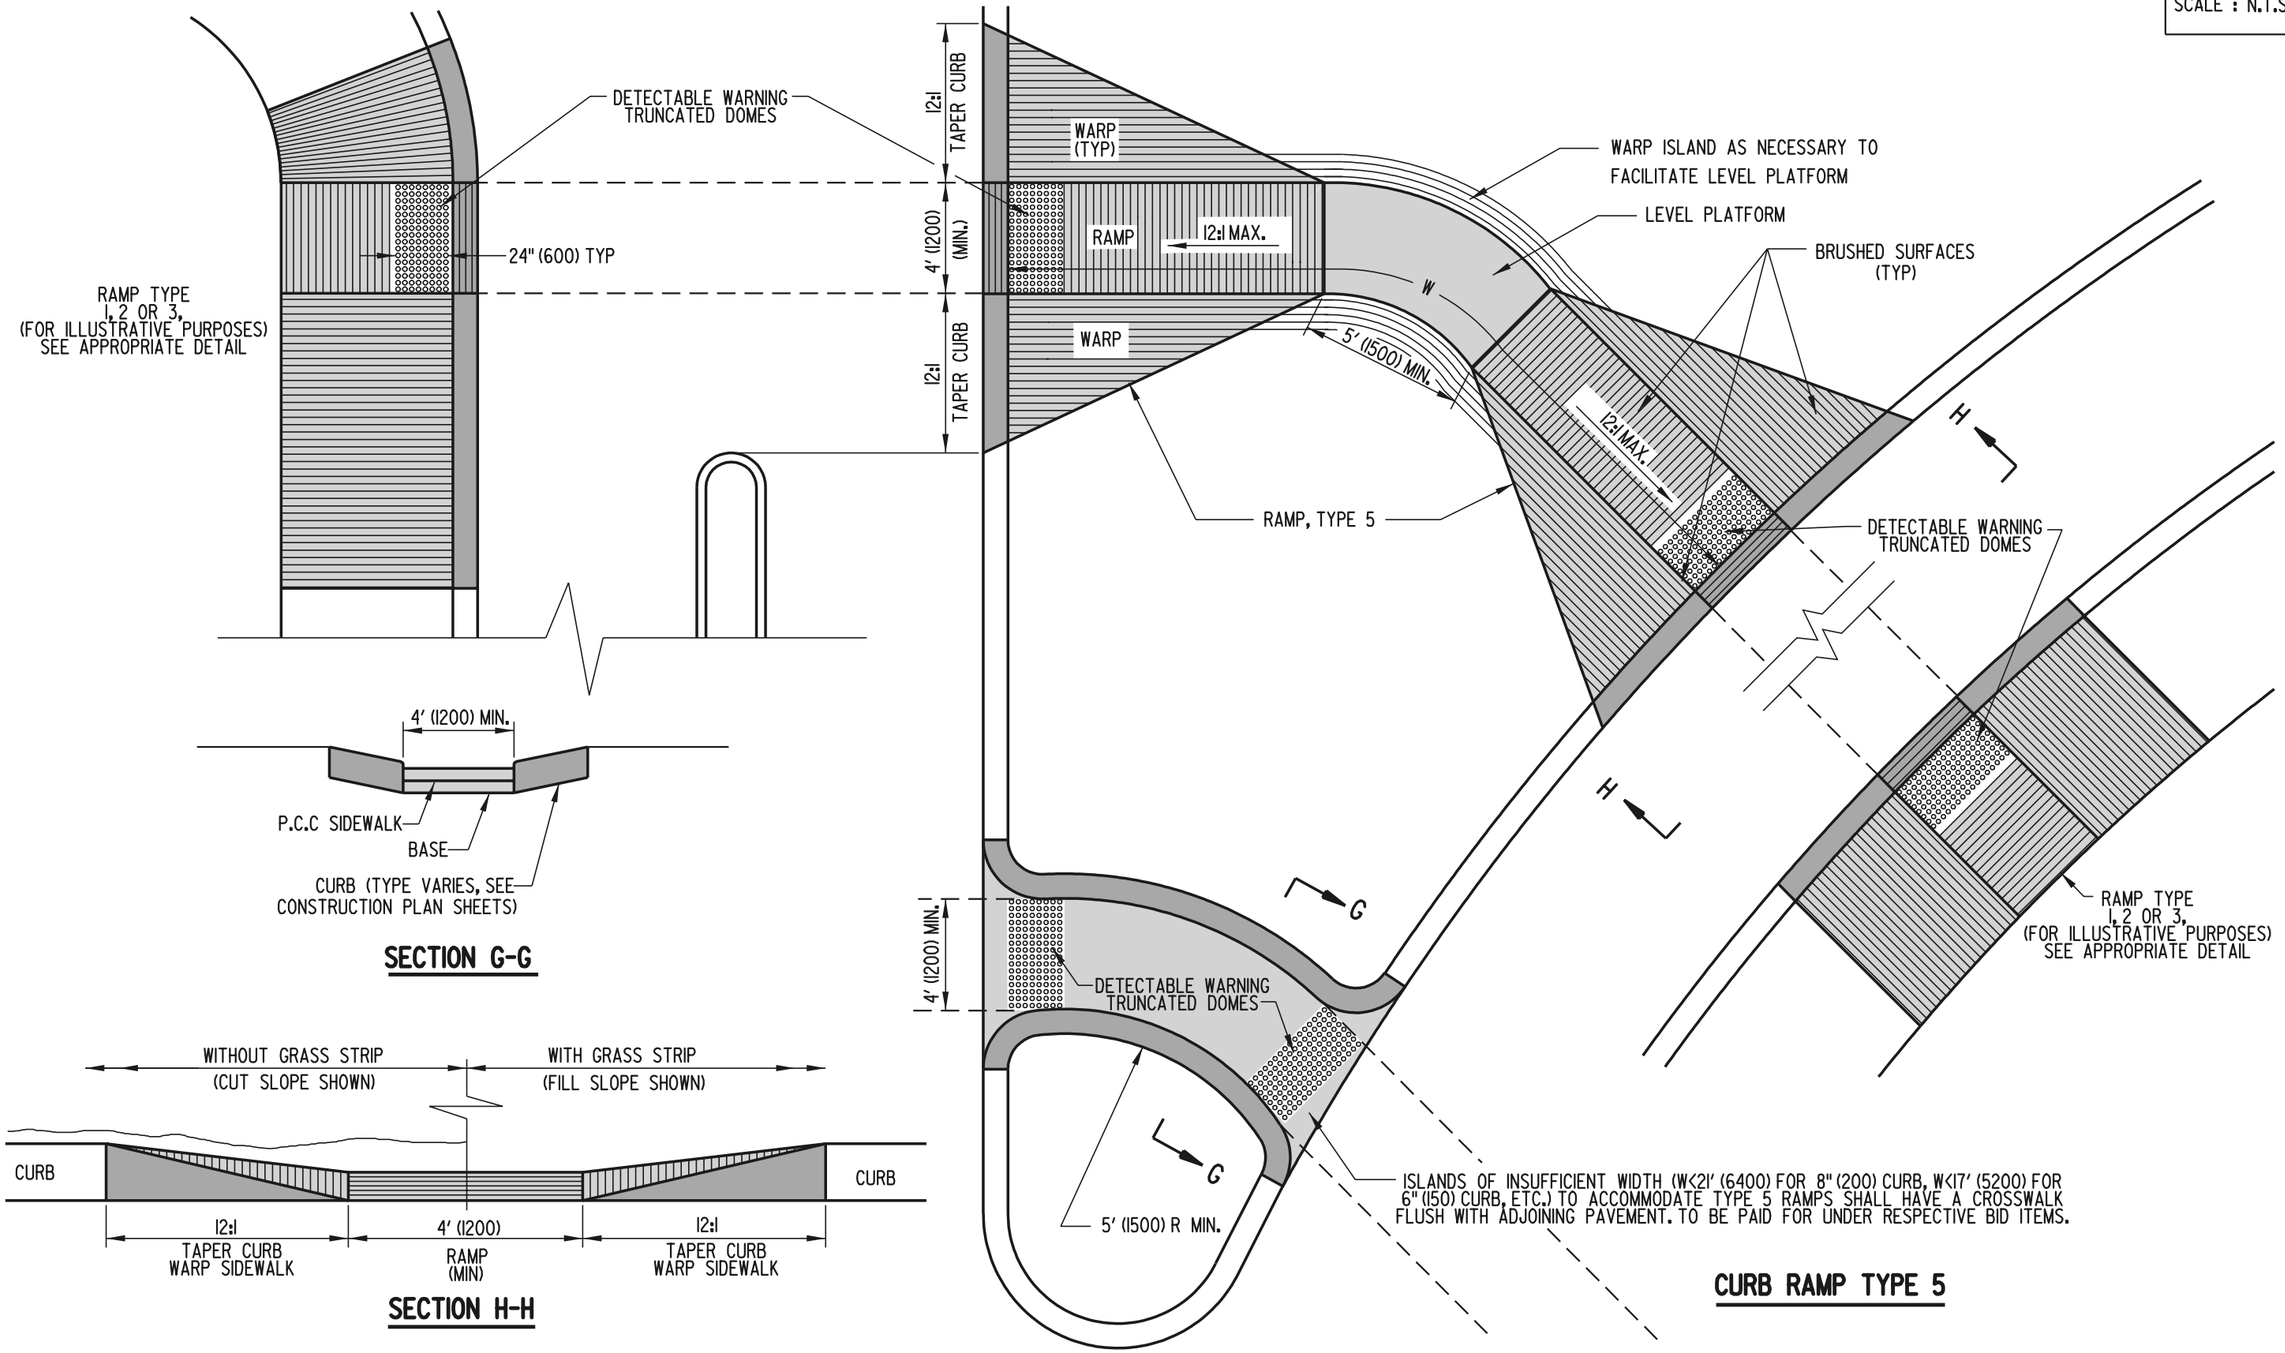

SECTION G-G

SECTION H-H

CURB RAMP TYPE 5

DELAWARE DEPARTMENT OF TRANSPORTATION	CURB RAMPS		APPROVED Carolann Wicks (CHIEF ENGINEER) 9/6/02 (DATE)
	STANDARD NO. C-2 (2002)	SHT. 4 OF 4	RECOMMENDED (DESIGN ENGINEER) 8/19/02 (DATE)

07/31/2002