CONCORD PIKE (US 202) / NAAMAN'S ROAD (DE 92) PEDESTRIAN IMPROVEMENTS
CONTRACT NO. T201601105
AGREEMENT 1710, TASK 6
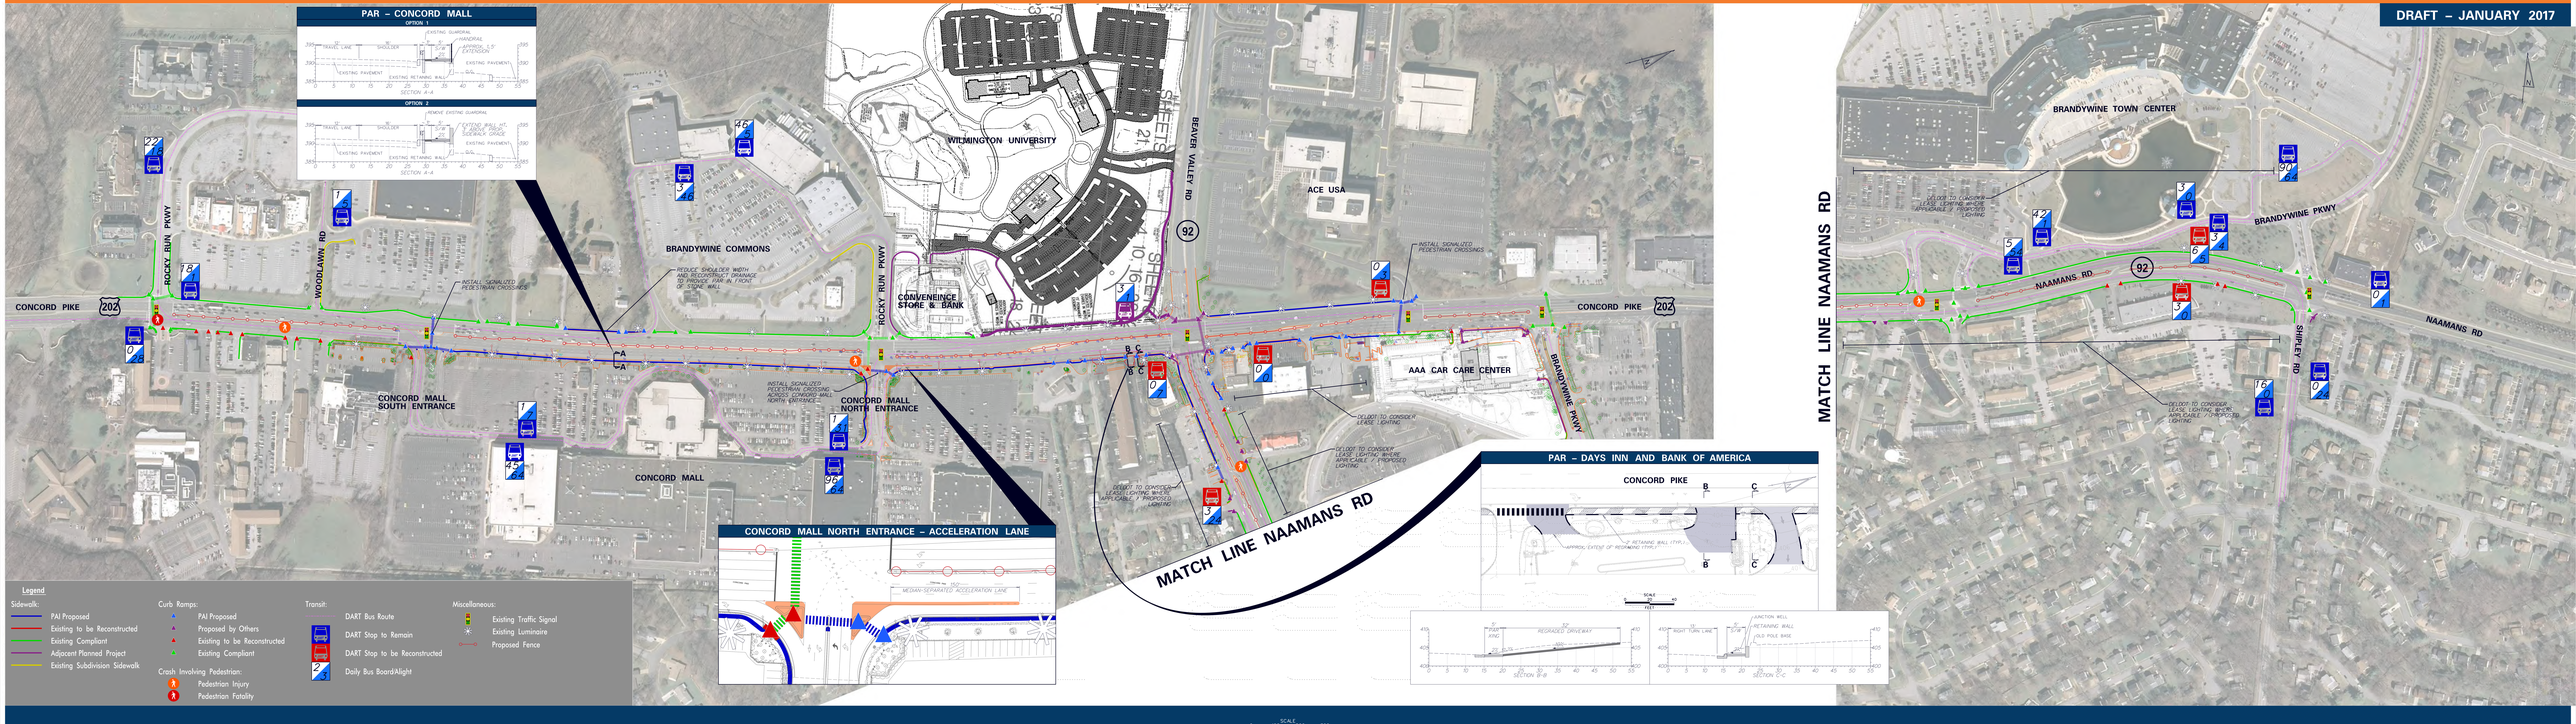
DRAFT – JANUARY 2017