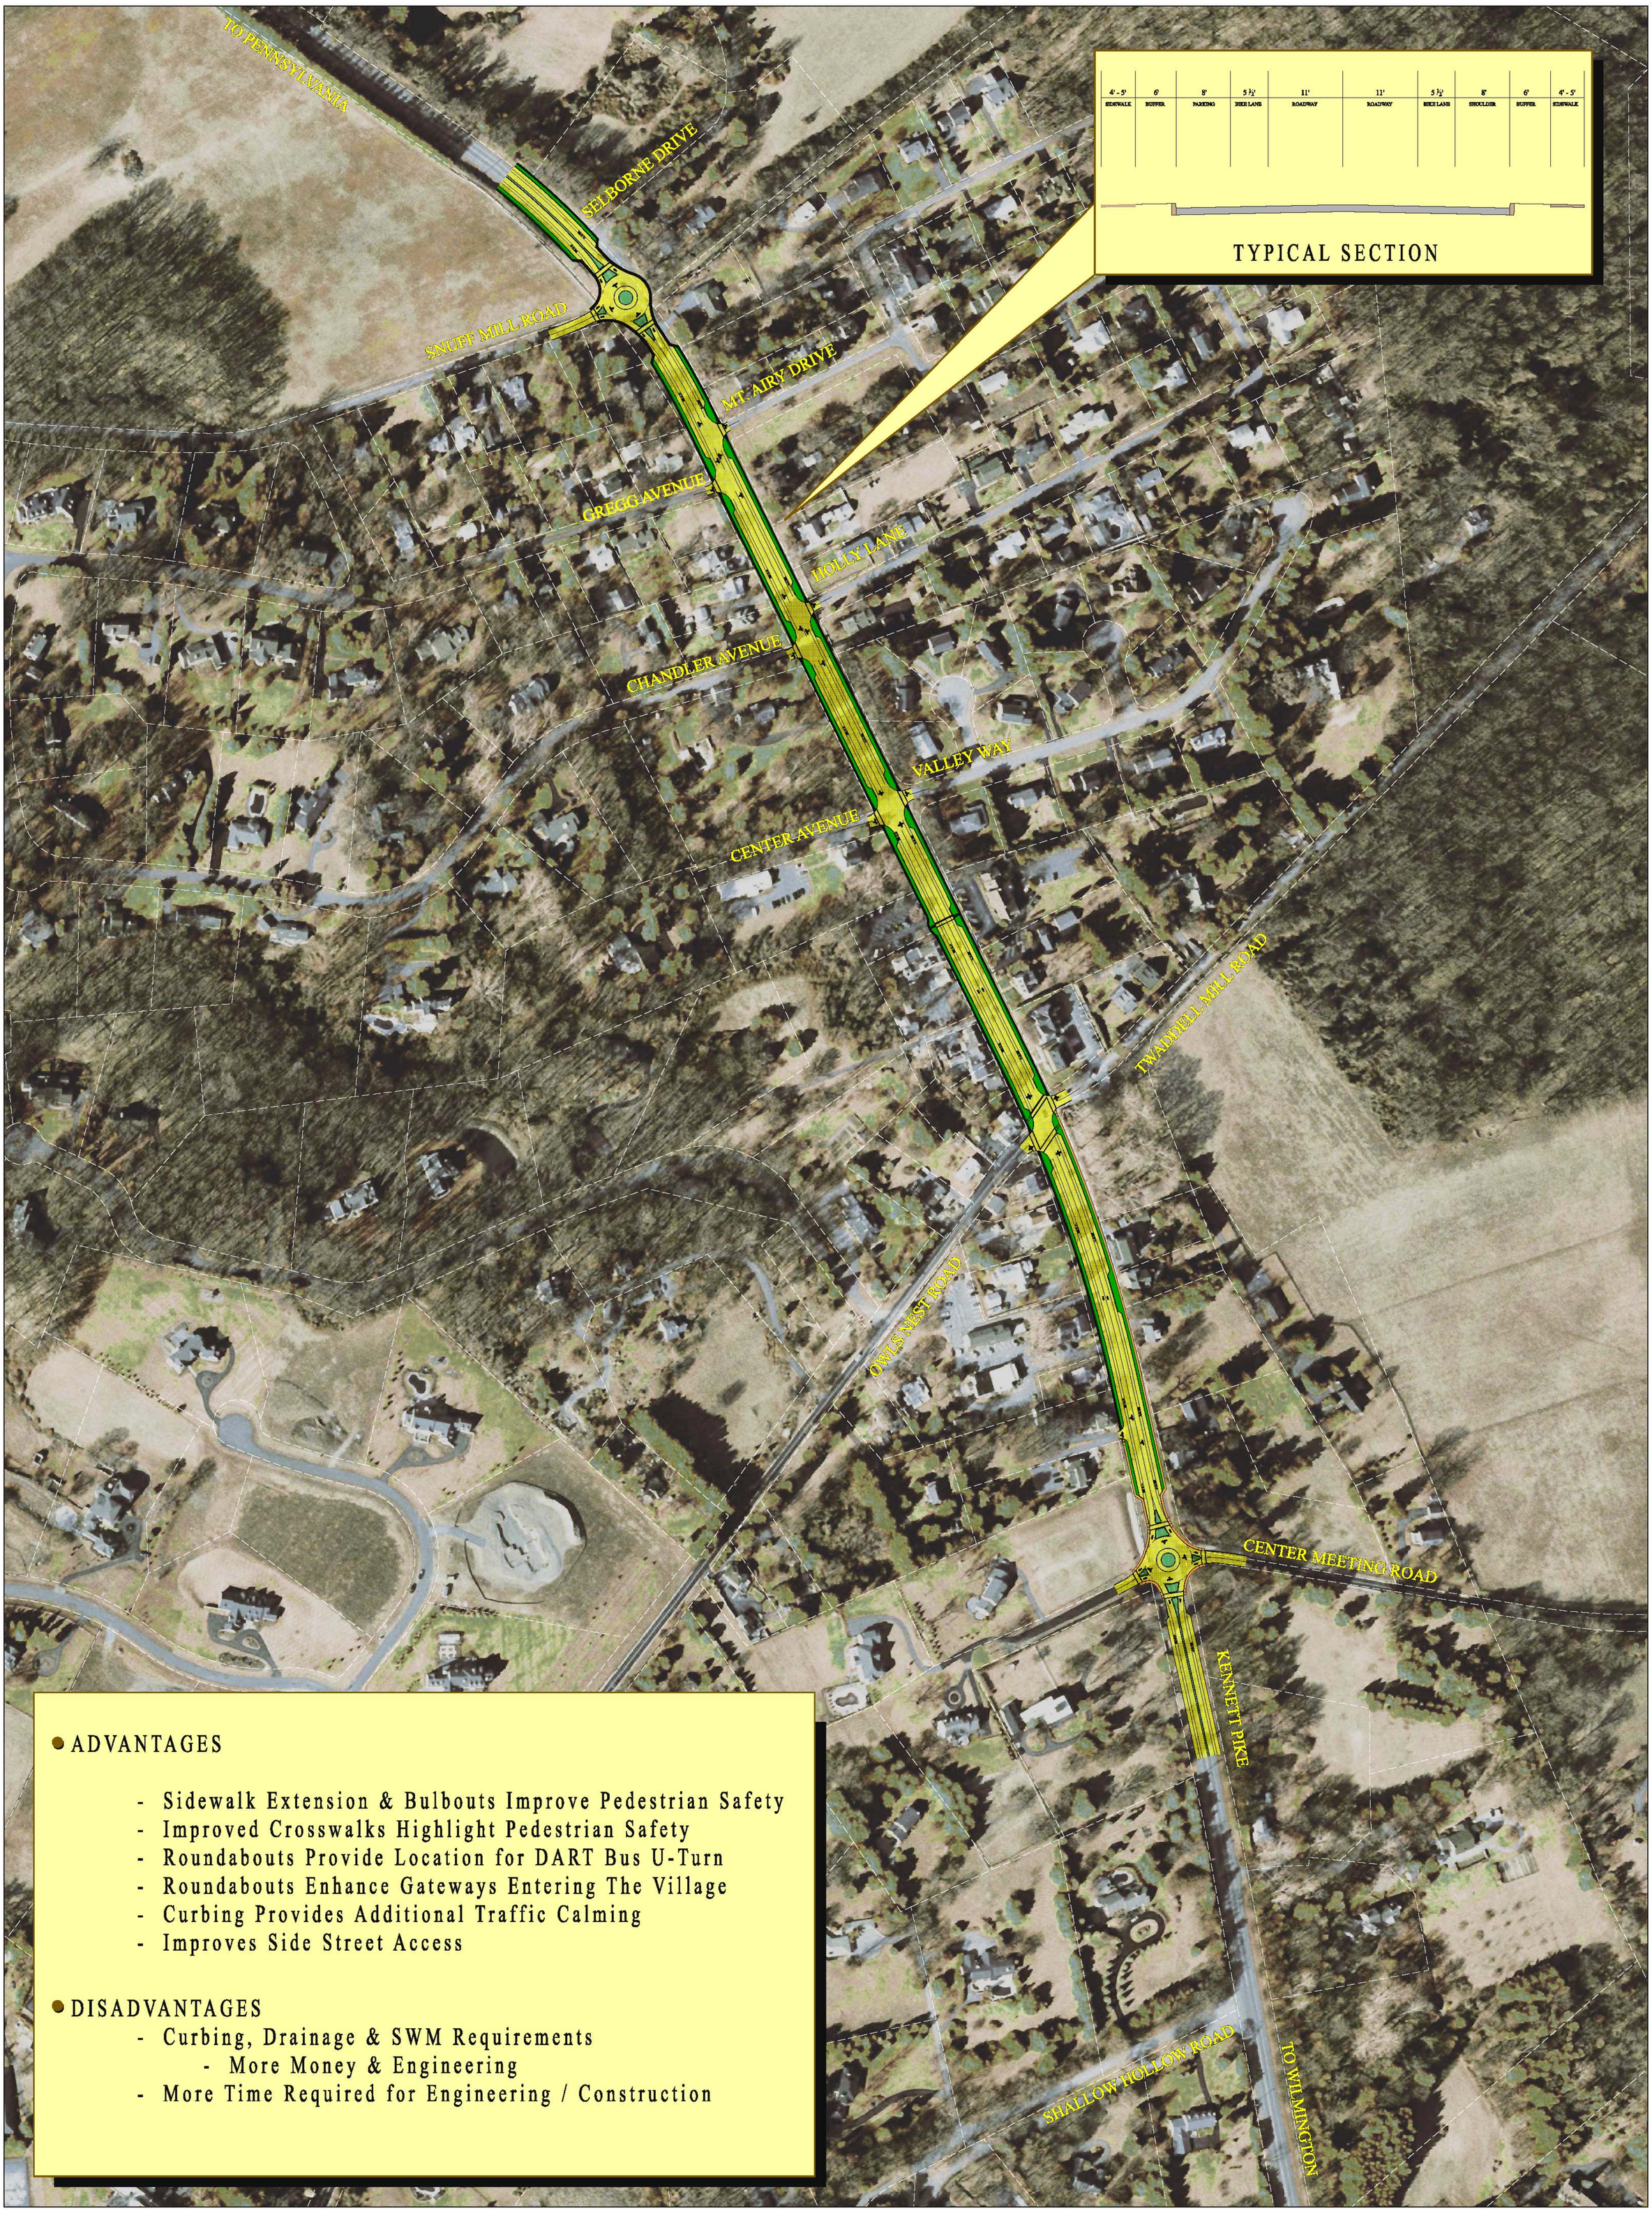

CENTREVILLE TRANSPORTATION PLANNING STUDY

PREFERRED CONCEPT

JULY 13, 2005

N
W E
S

50 100 150 200 300 500 1000

SCALE: 1 inch = 100 feet

DelDOT

JOHNSON, MIRMIRAN & THOMPSON
Engineering A Brighter Future