PREPARED BY:
CENTURY ENGINEERING
CONSULTING ENGINEERS, SURVEYORS
4134 N. DUPONT HWY.
DOVER, DELAWARE 19901
(302) 734-9188

DelDOT

SR1, LITTLE HEAVEN GRADE SEPARATED INTERSECTION

MAPPING IS BASED ON 2007 STATE OF DELAWARE ORTHO PHOTOS. ALL INFORMATION SHOWN IS FOR DISPLAY PURPOSES ONLY.

300 SCALE
(60"×20")

JANUARY 2010

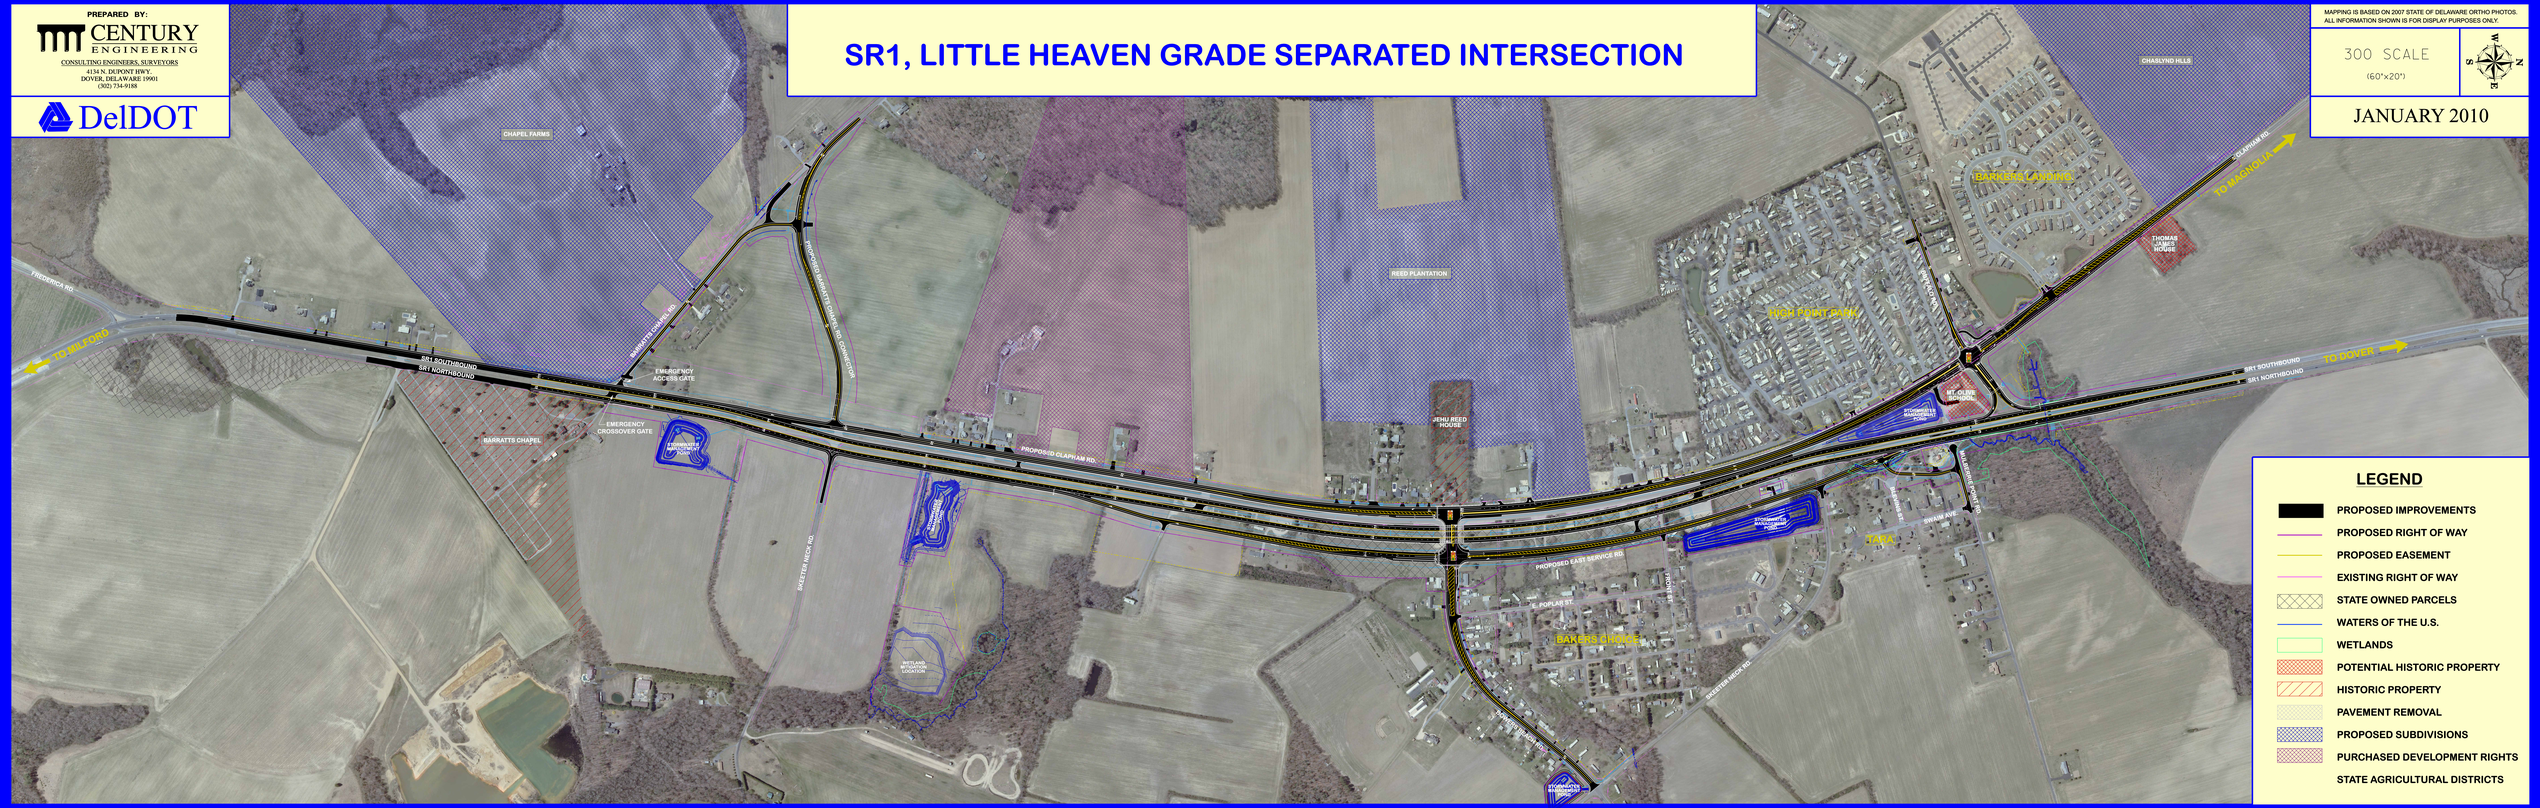

LEGEND

- PROPOSED IMPROVEMENTS
- PROPOSED RIGHT OF WAY
- PROPOSED EASEMENT
- EXISTING RIGHT OF WAY
- STATE OWNED PARCELS
- WATERS OF THE U.S.
- WETLANDS
- POTENTIAL HISTORIC PROPERTY
- HISTORIC PROPERTY
- PAVEMENT REMOVAL
- PROPOSED SUBDIVISIONS
- PURCHASED DEVELOPMENT RIGHTS
- STATE AGRICULTURAL DISTRICTS