SR1, LITTLE HEAVEN
GRADE SEPARATED INTERSECTION

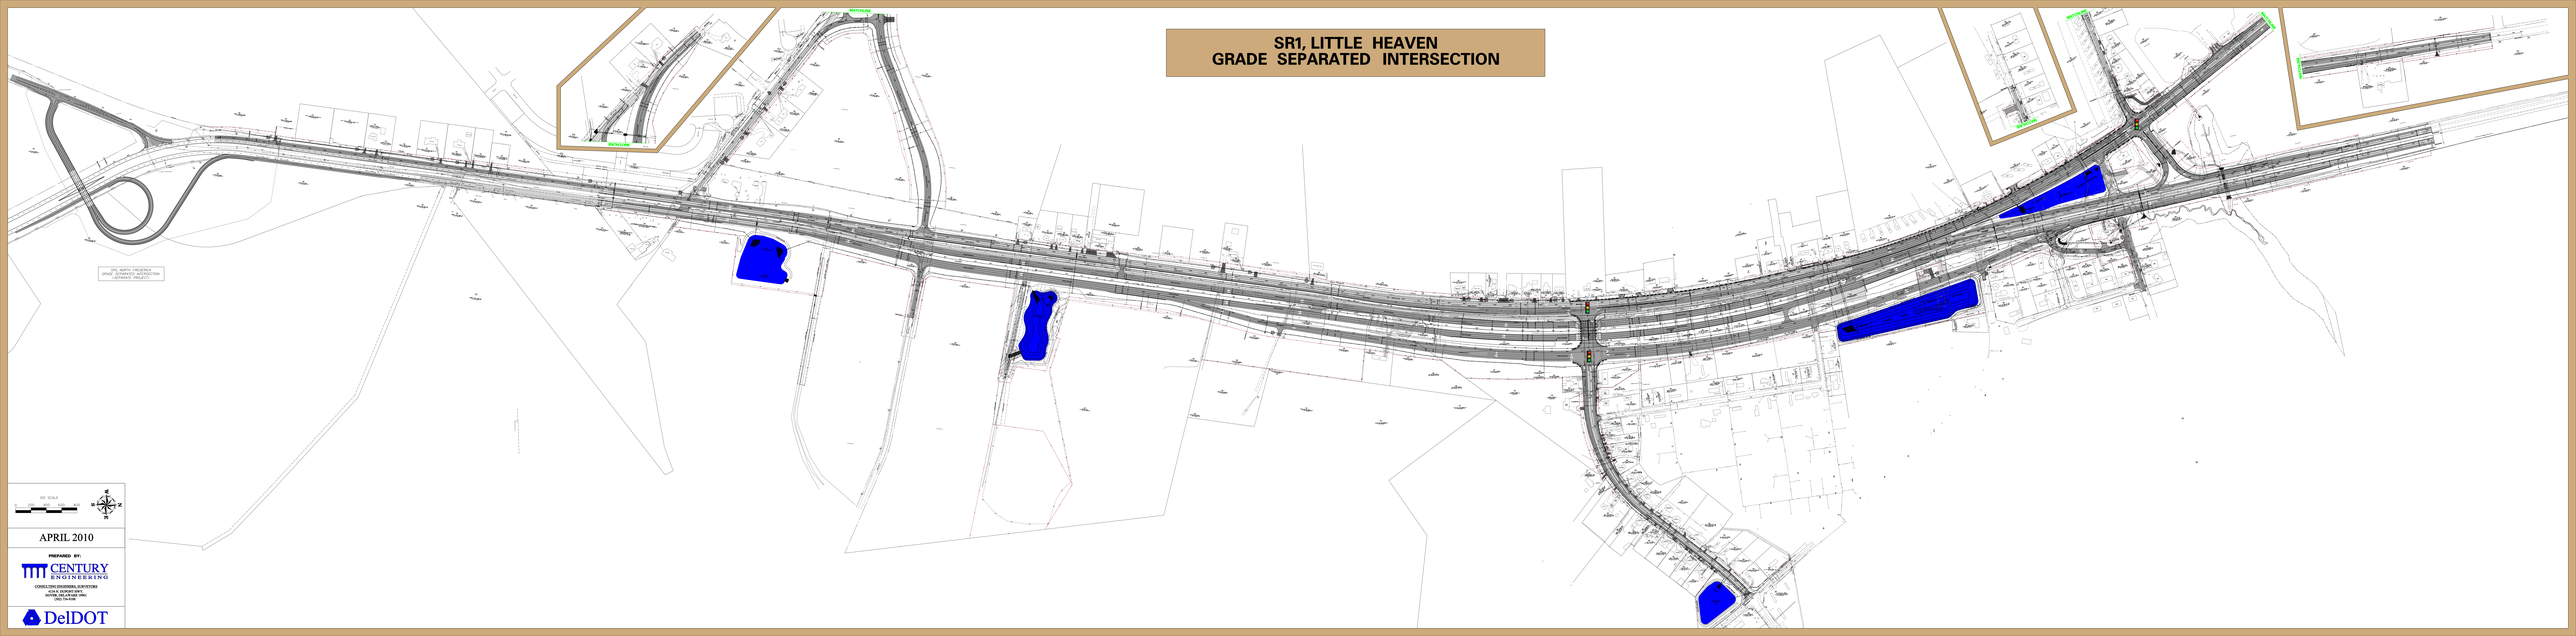

NO SCALE

APRIL 2010

PREPARED BY:

CENTURY ENGINEERING

CONSULTING ENGINEERS, SURVEYORS
414 N. DUPONT HWY.
DOVER, DELAWARE 19901
(302) 734-5700

DelDOT