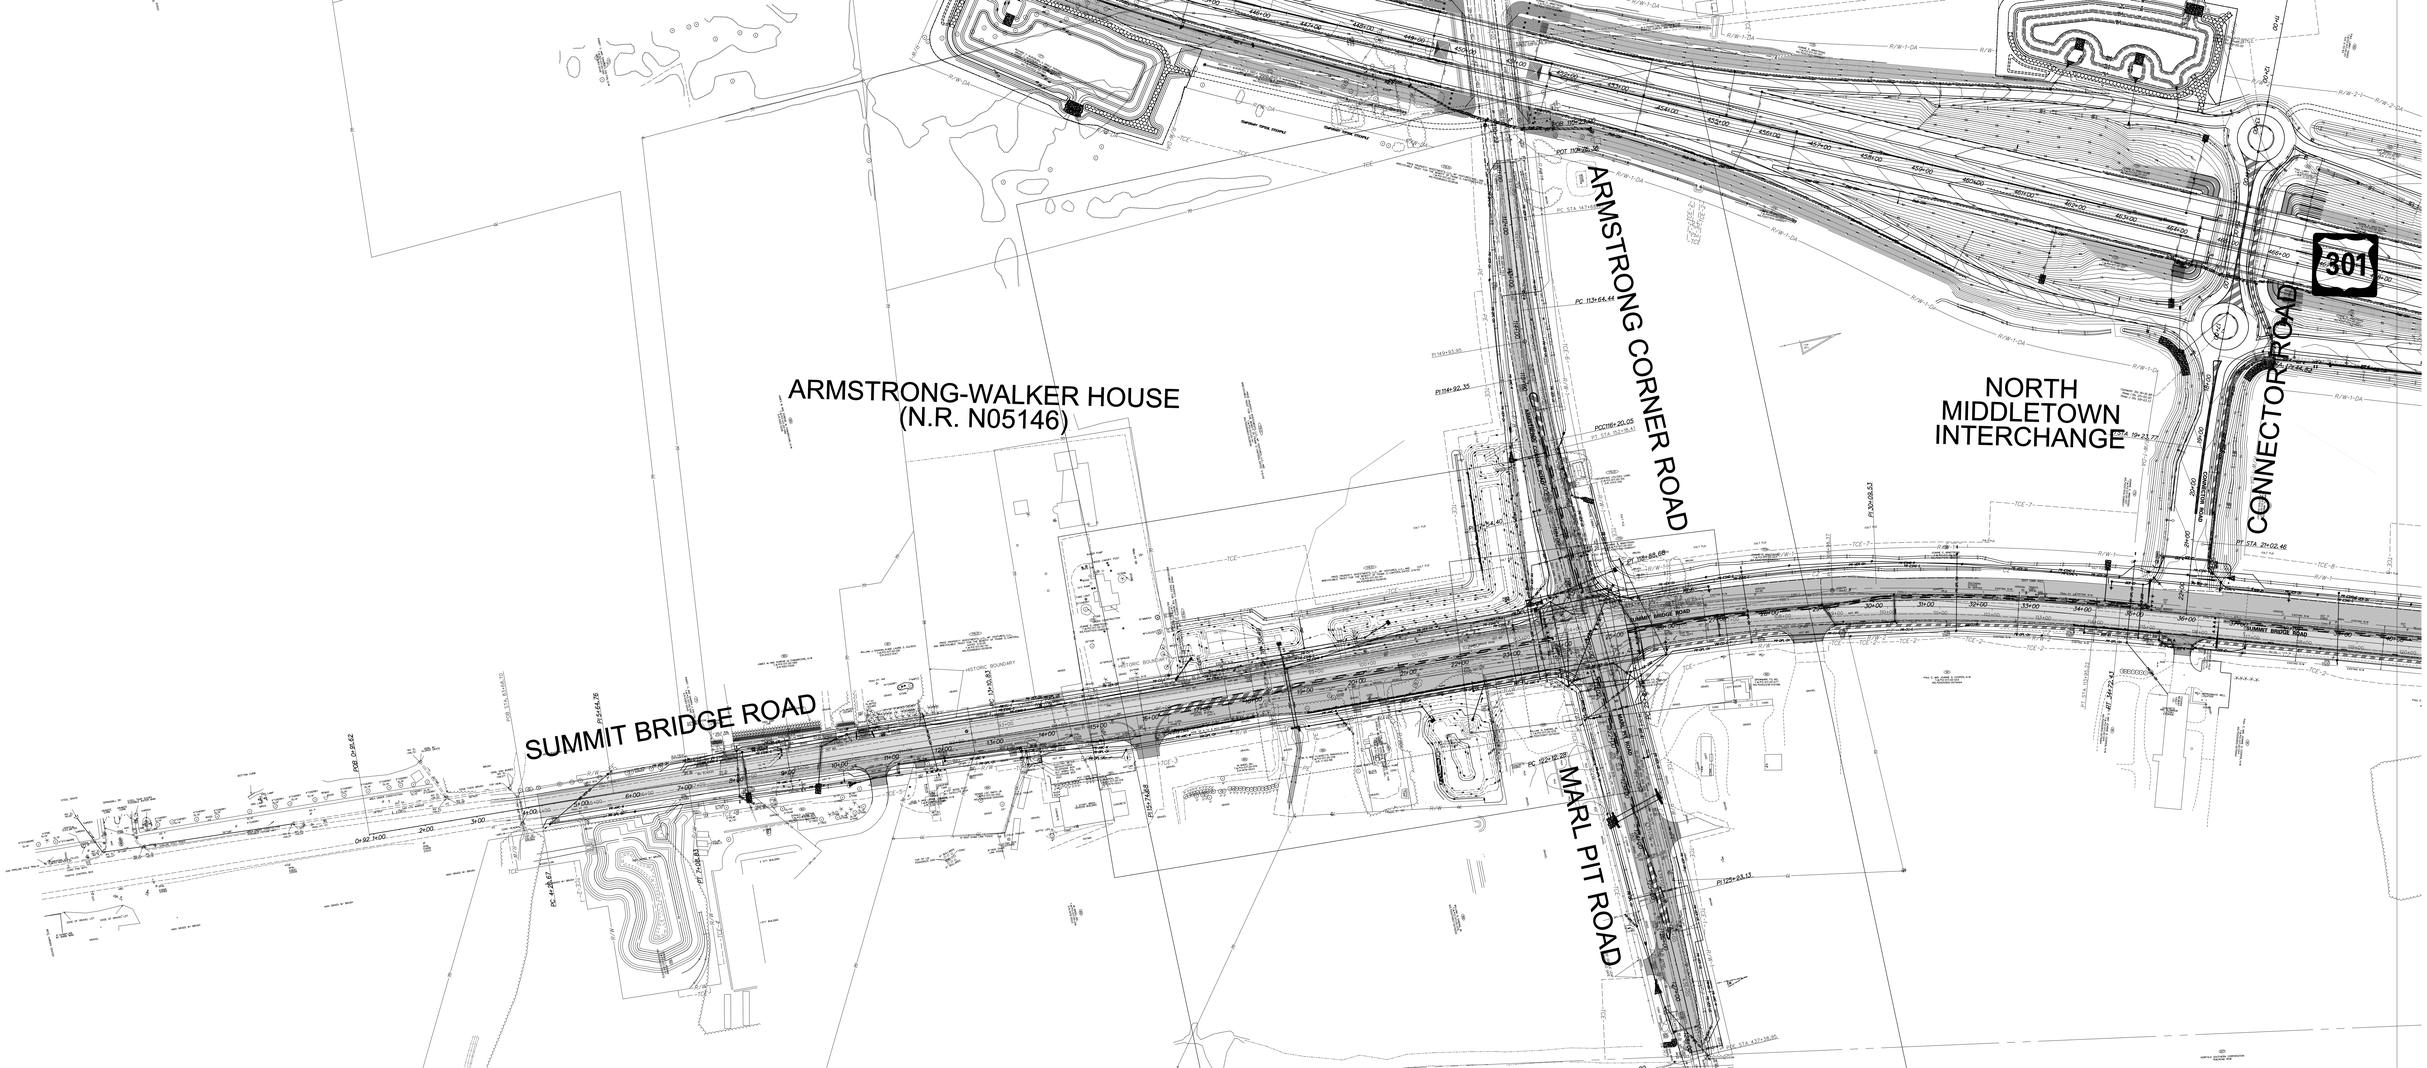
ARMSTRONG-WALKER HOUSE
(N.R. N05146)
ARMSTRONG CORNER ROAD
NORTH
MIDDLETOWN
INTERCHANGE
CONNECTOR ROAD
301
SUMMIT BRIDGE ROAD
MARL PIT ROAD

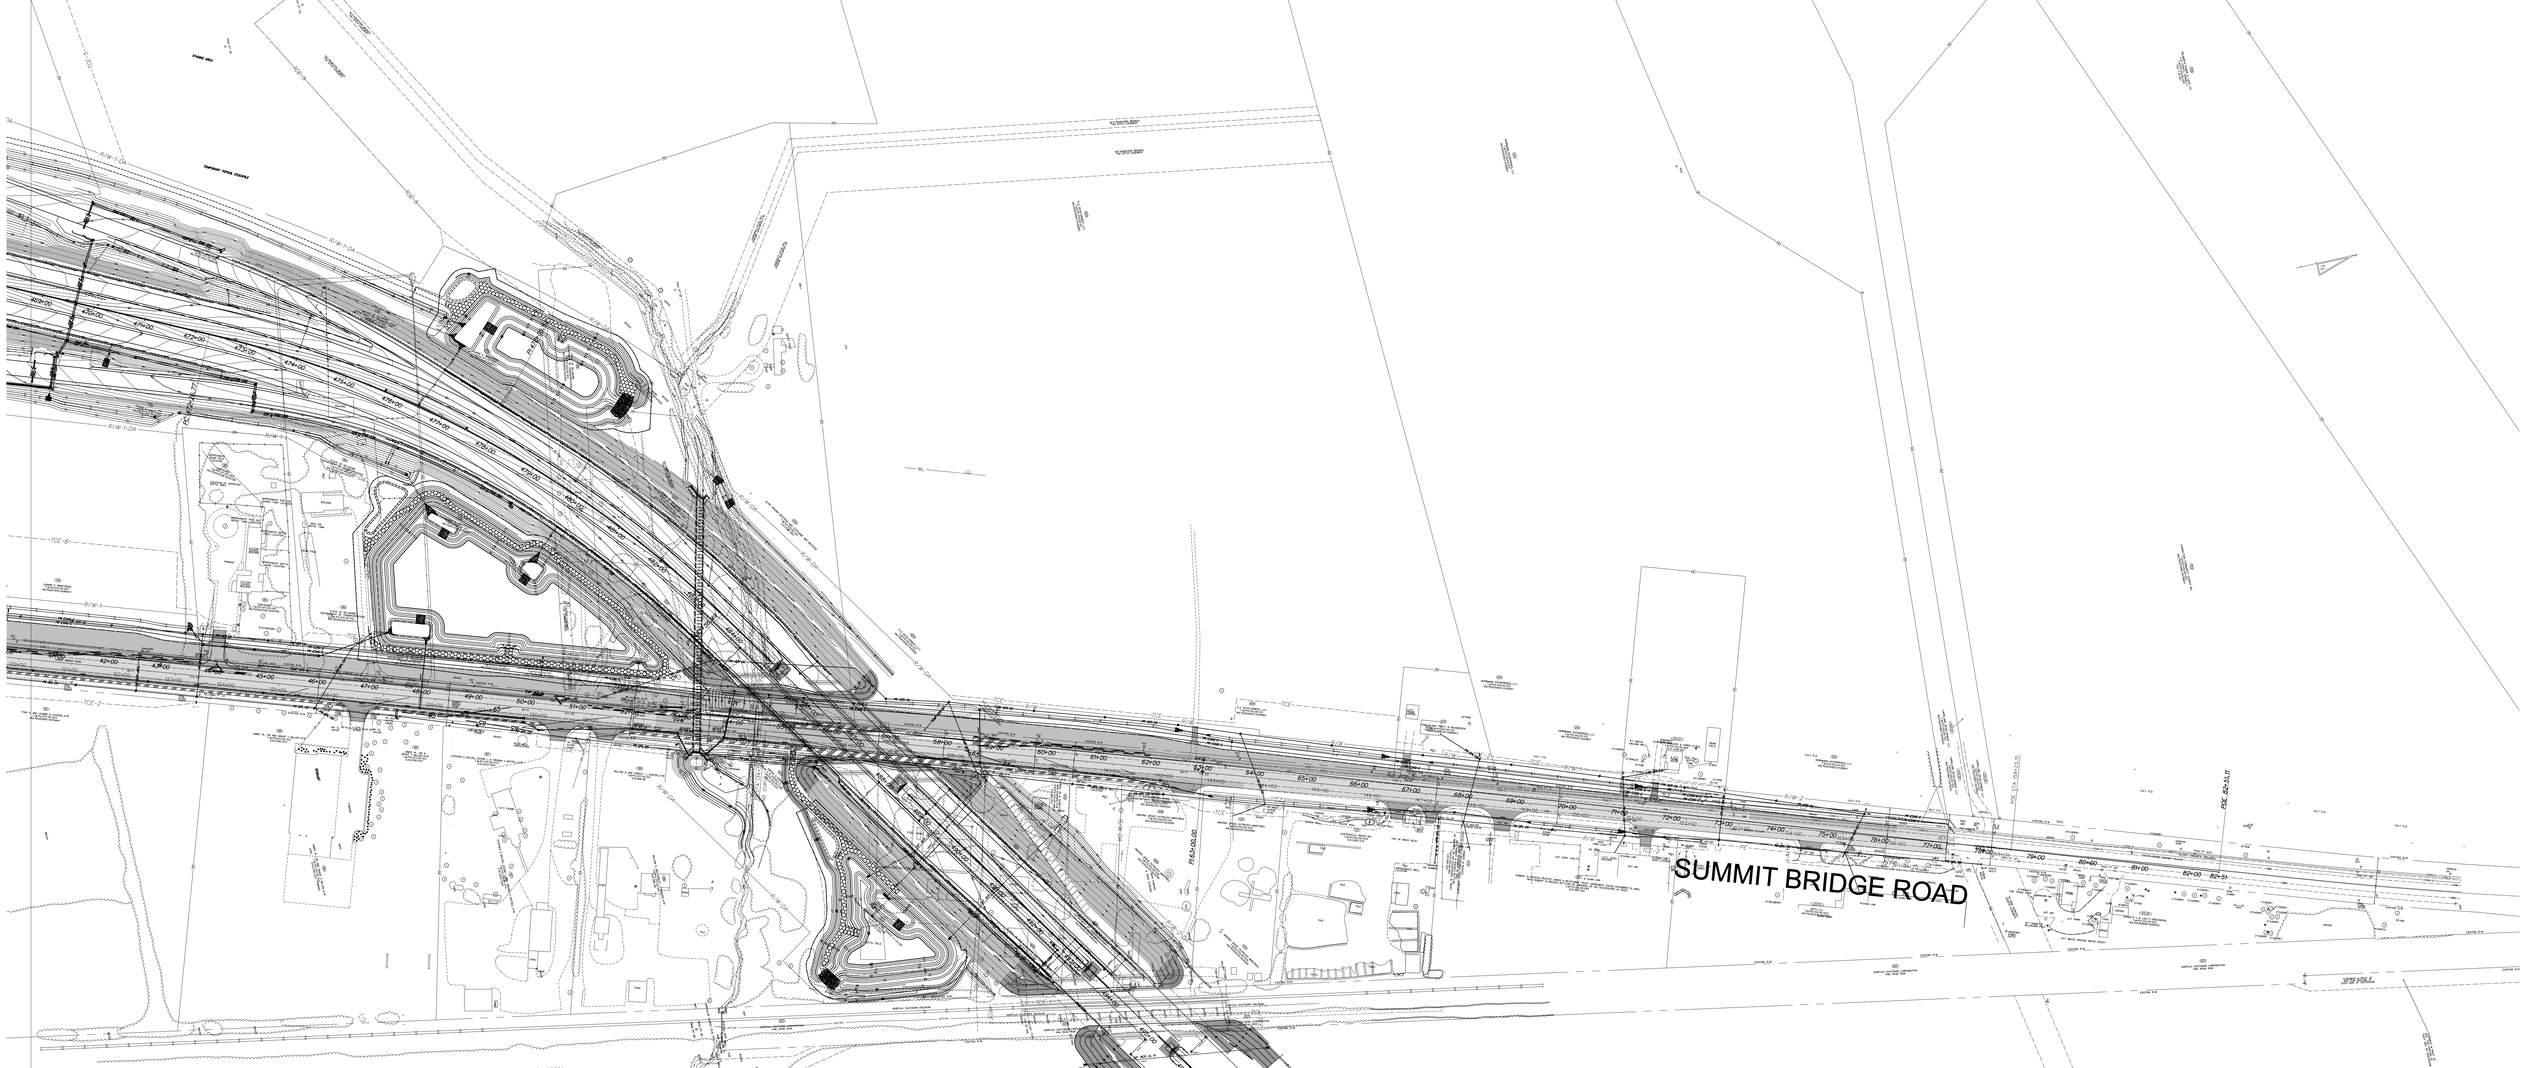
SUMMIT BRIDGE ROAD