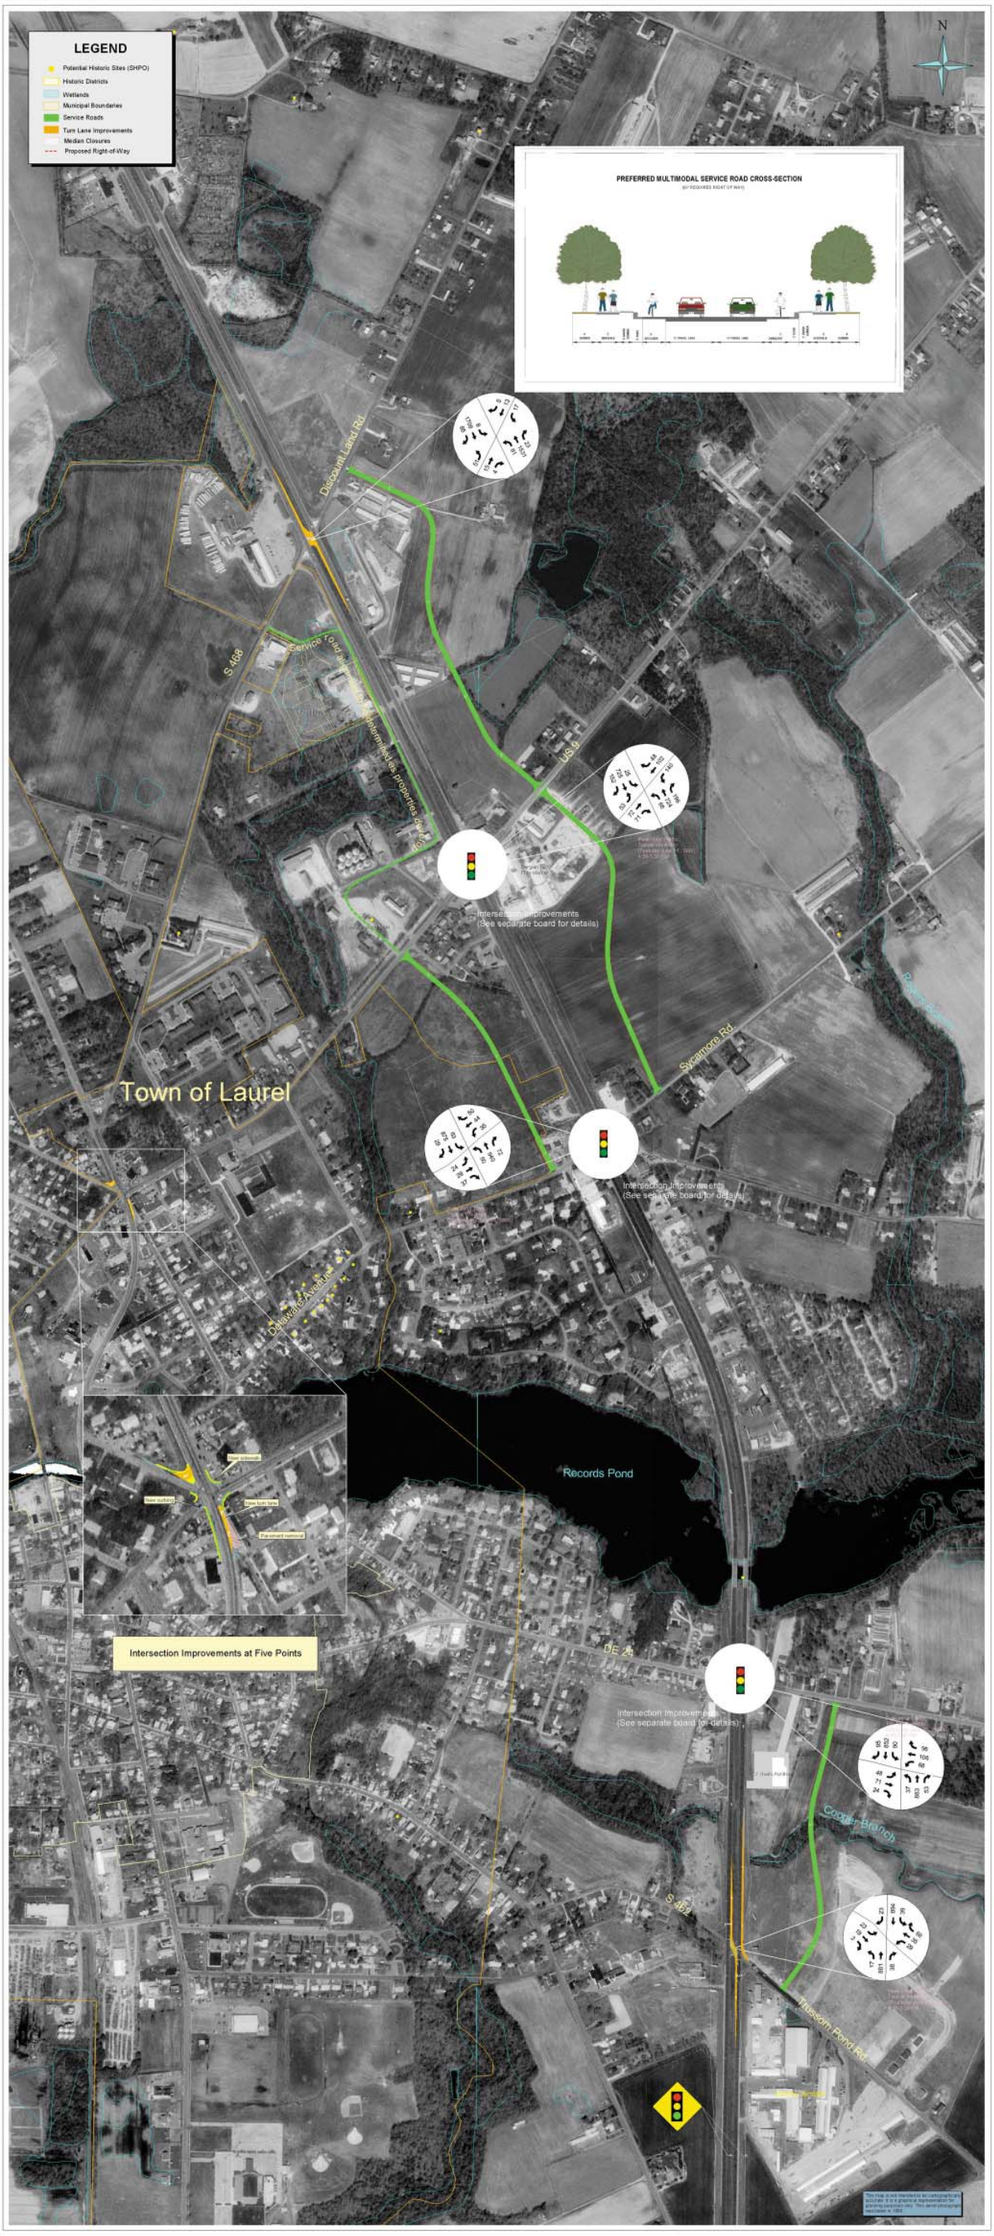

Laurel Plan

Gannett Fleming

US 13 Corridor Capacity Preservation Program

November 2001

200 0 200 400 600 800 1000 Feet

DelDOT

LEGEND

- Potential Historic Sites (SHPO)
- Historic Districts
- Wetlands
- Municipal Boundaries
- Service Roads
- Turn Lane Improvements
- Median Closures
- Proposed Right-of-Way